


CRESSING PARISH COUNCIL

Changing rooms

Playing field

Jeffrey's Road

Existing floorplan to 16th October 2023

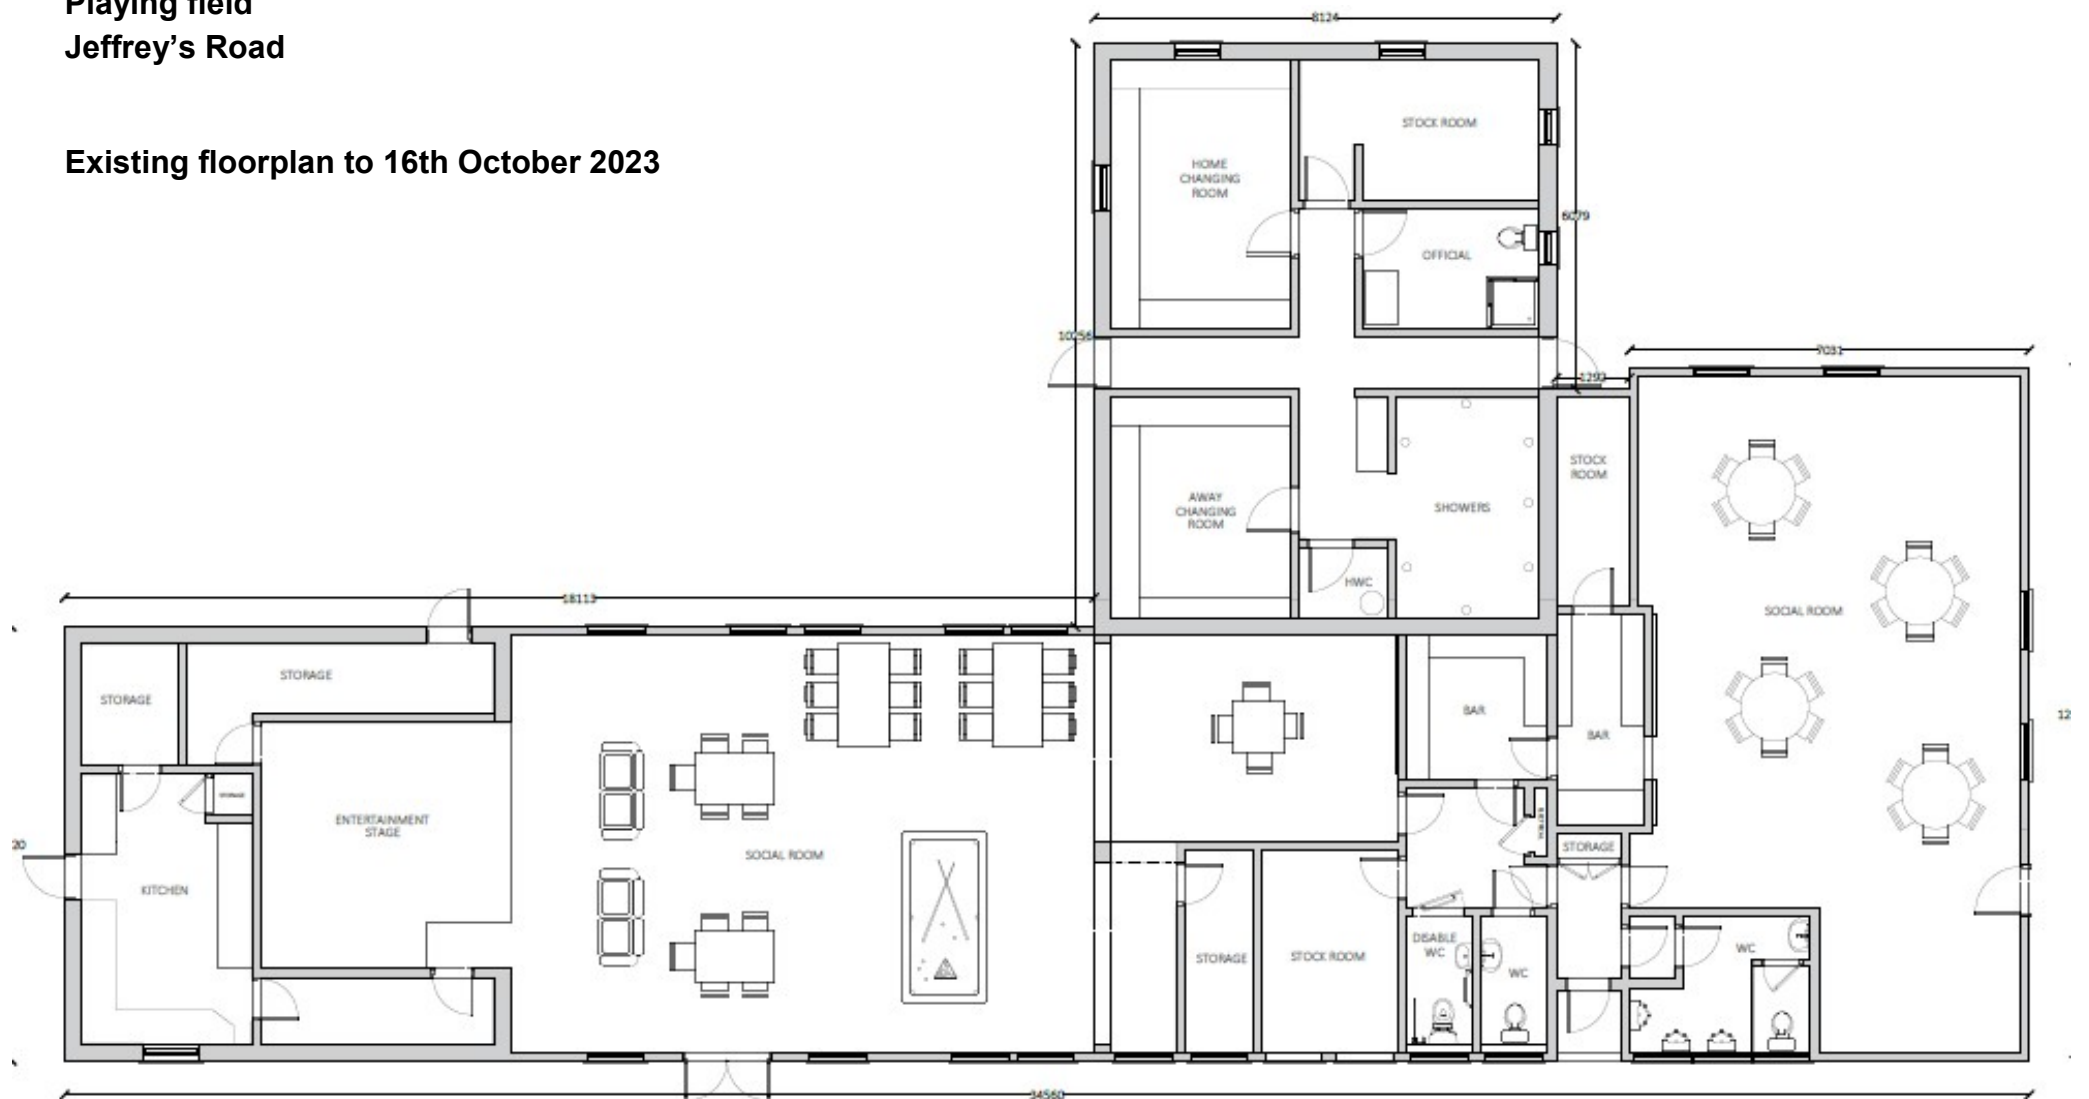

1 Ground Floor Plan (Existing)
Scale 1:50


CRESSING PARISH COUNCIL

Changing rooms

Playing field

Jeffrey's Road

New floorplan after construction

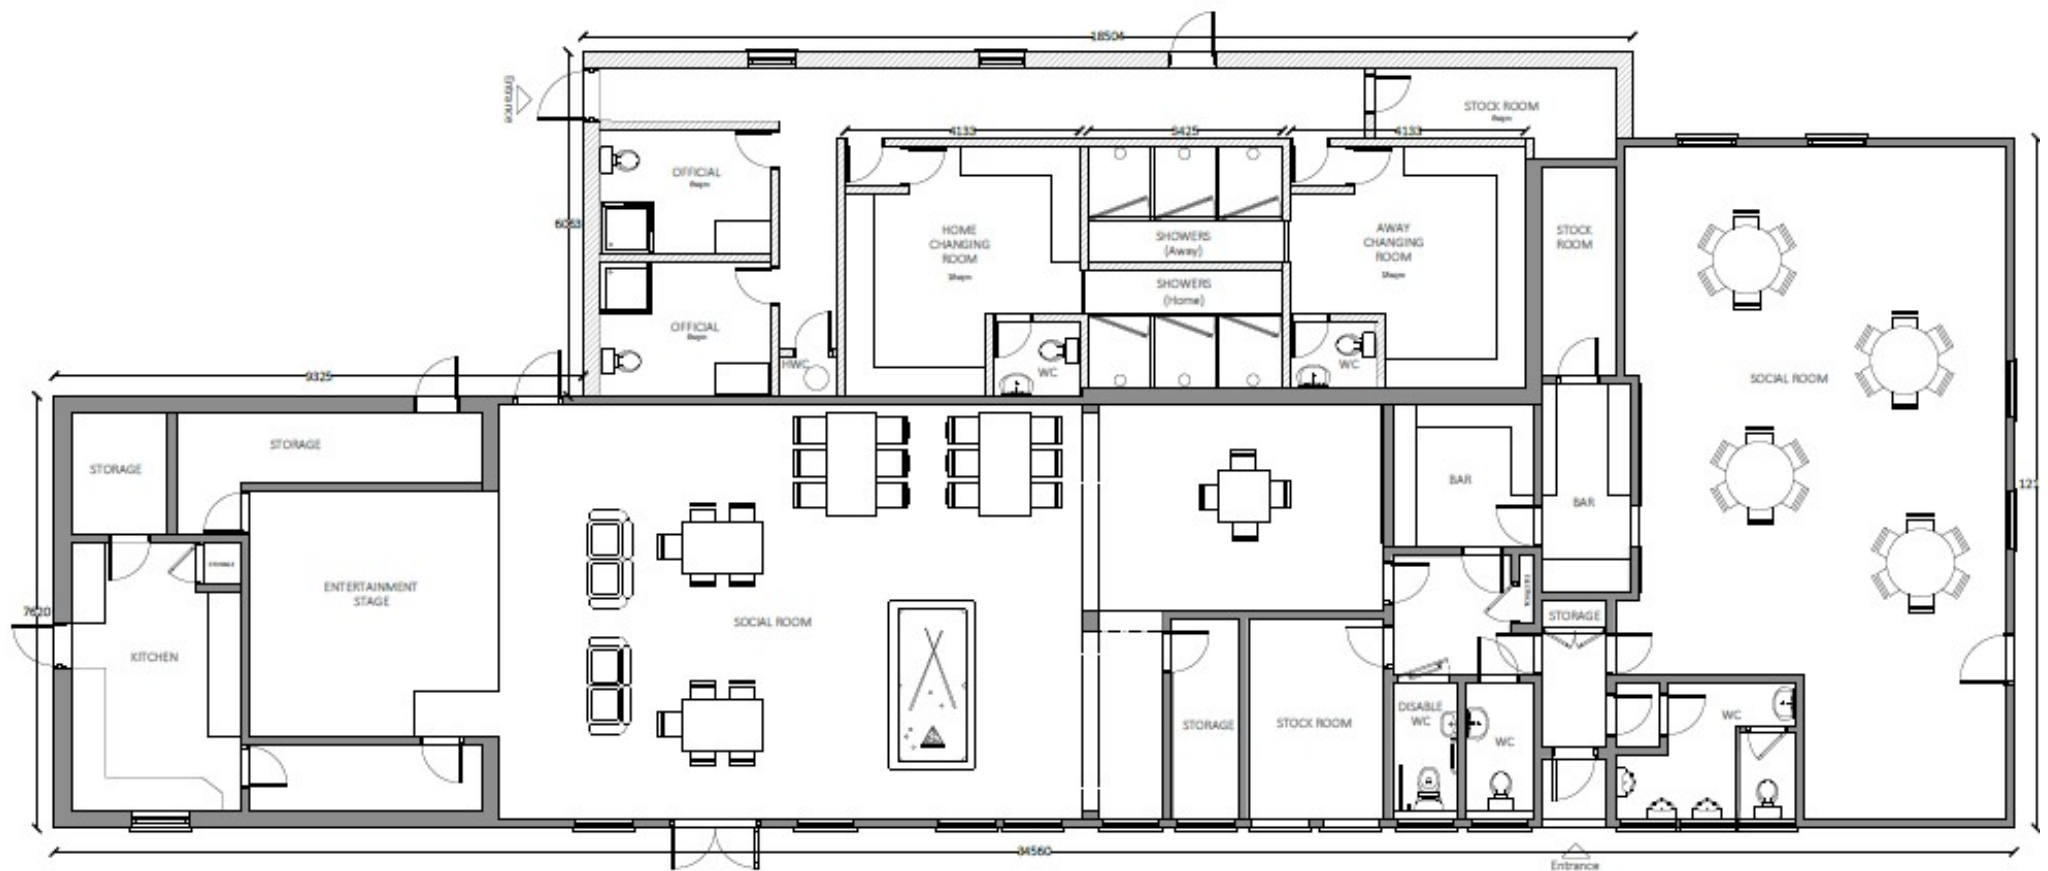

1 Ground Floor Plan (Proposed)
Scale 1:50